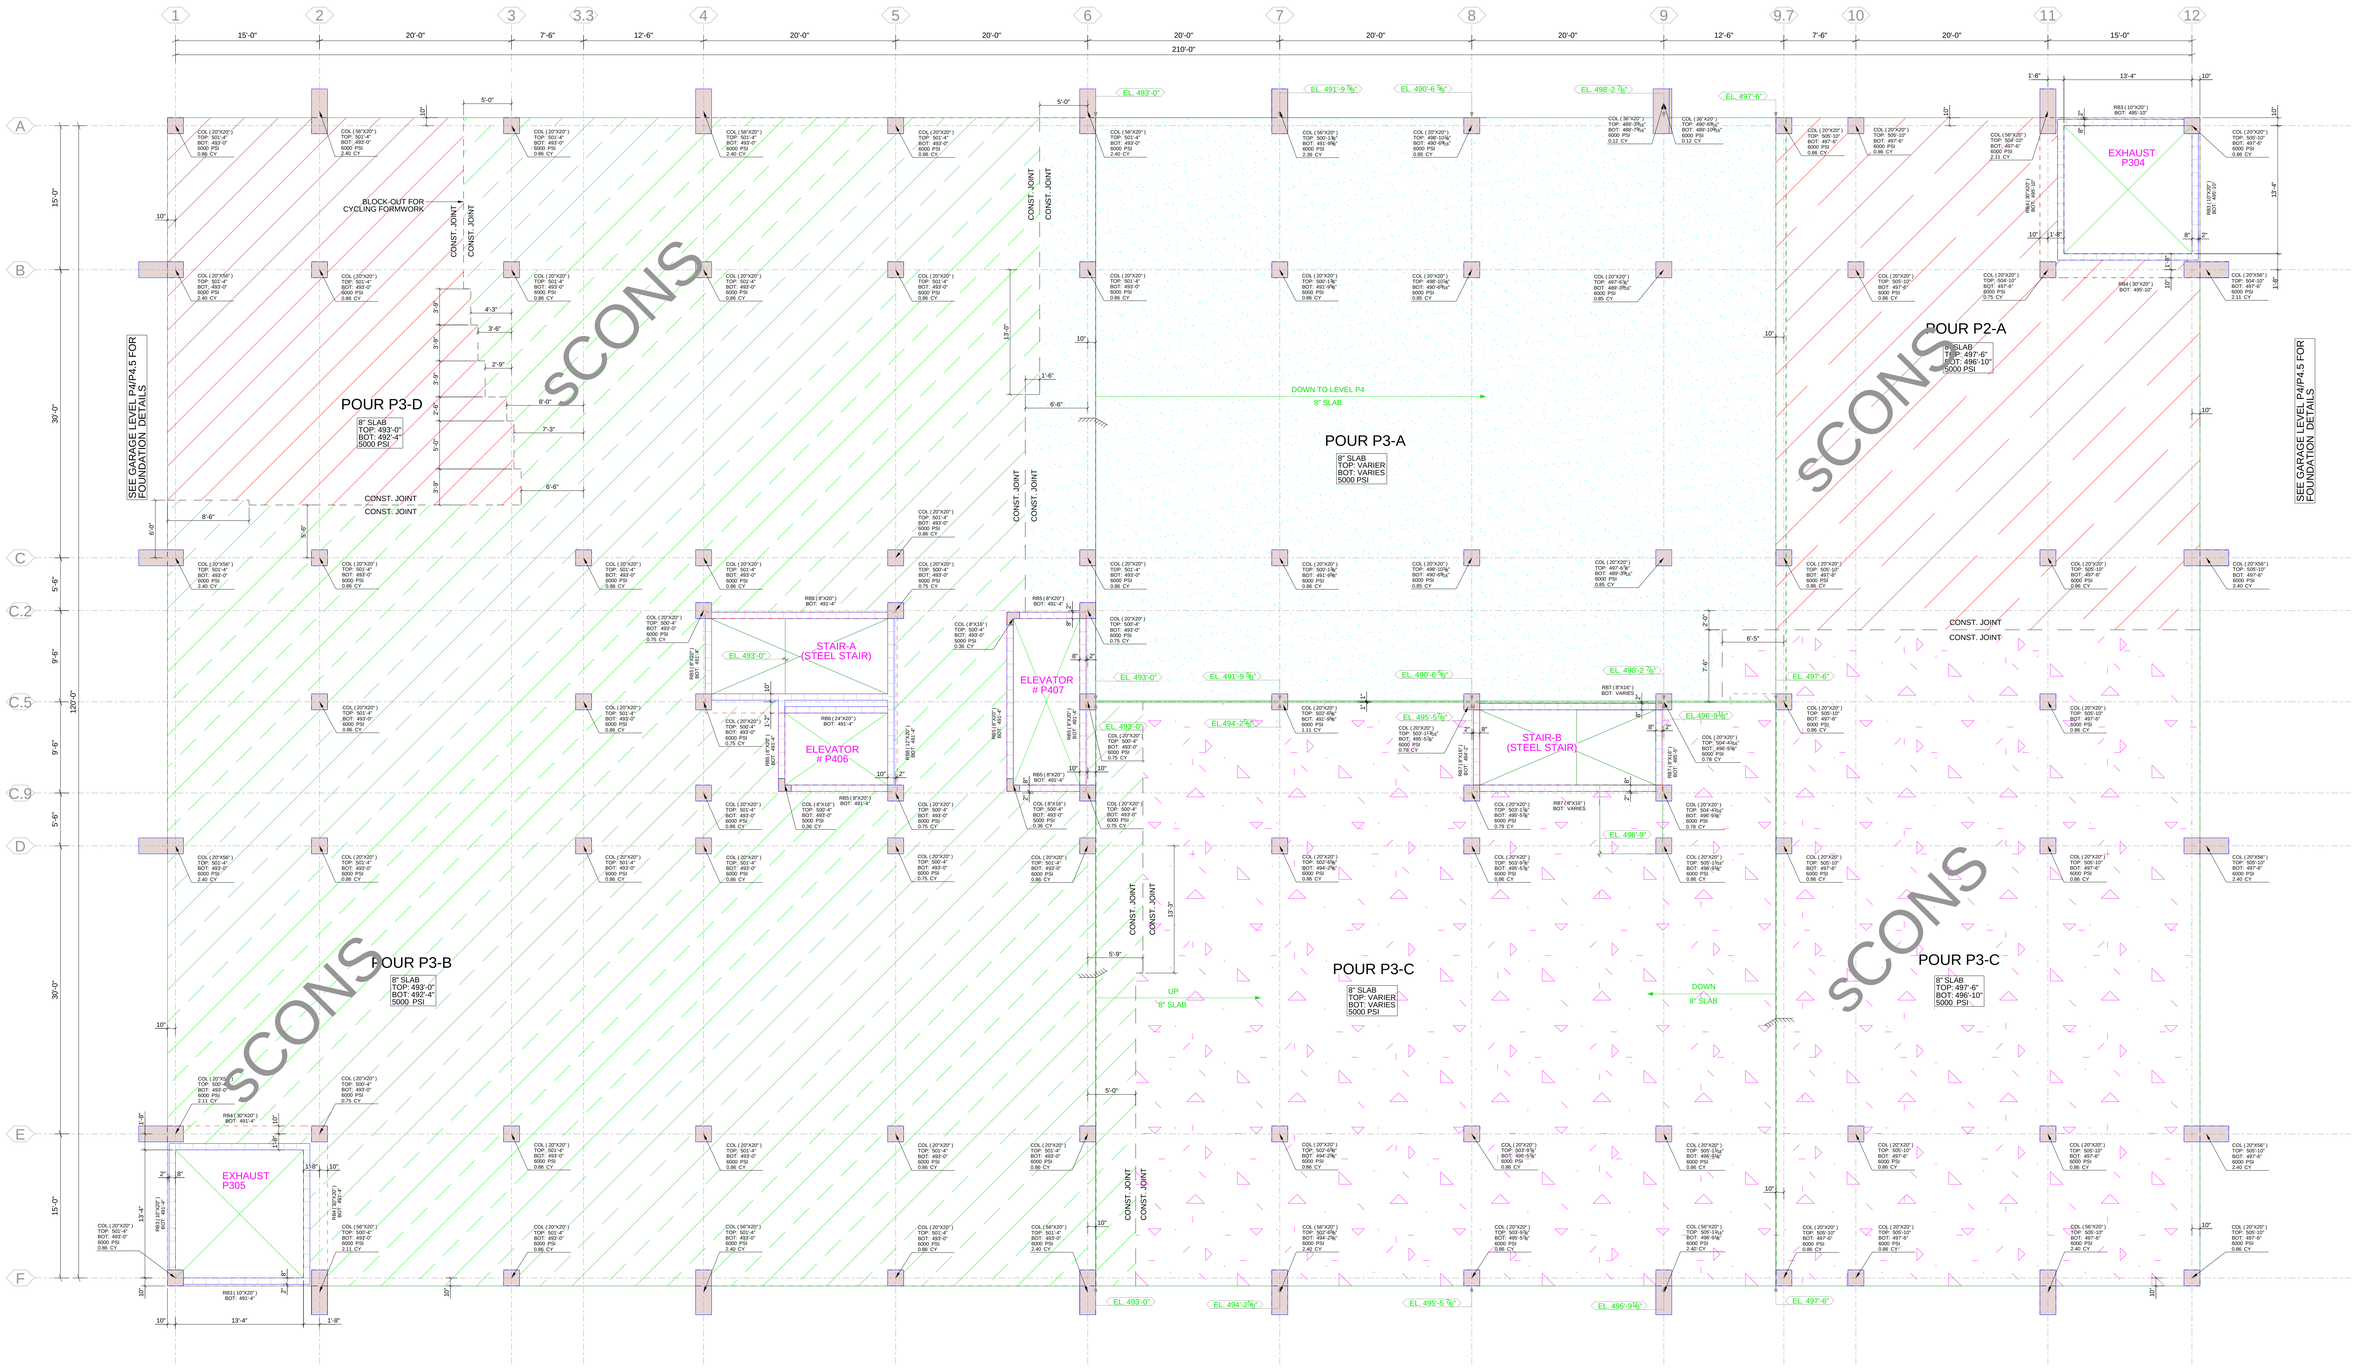

SEE GARAGE LEVEL P4/P4.5 FOR FOUNDATION DETAILS

SEE GARAGE LEVEL P4/P4.5 FOR FOUNDATION DETAILS

1

GARAGE LEVEL P3 - PARKING PLAN
EL. 497' - 6"

NORTH